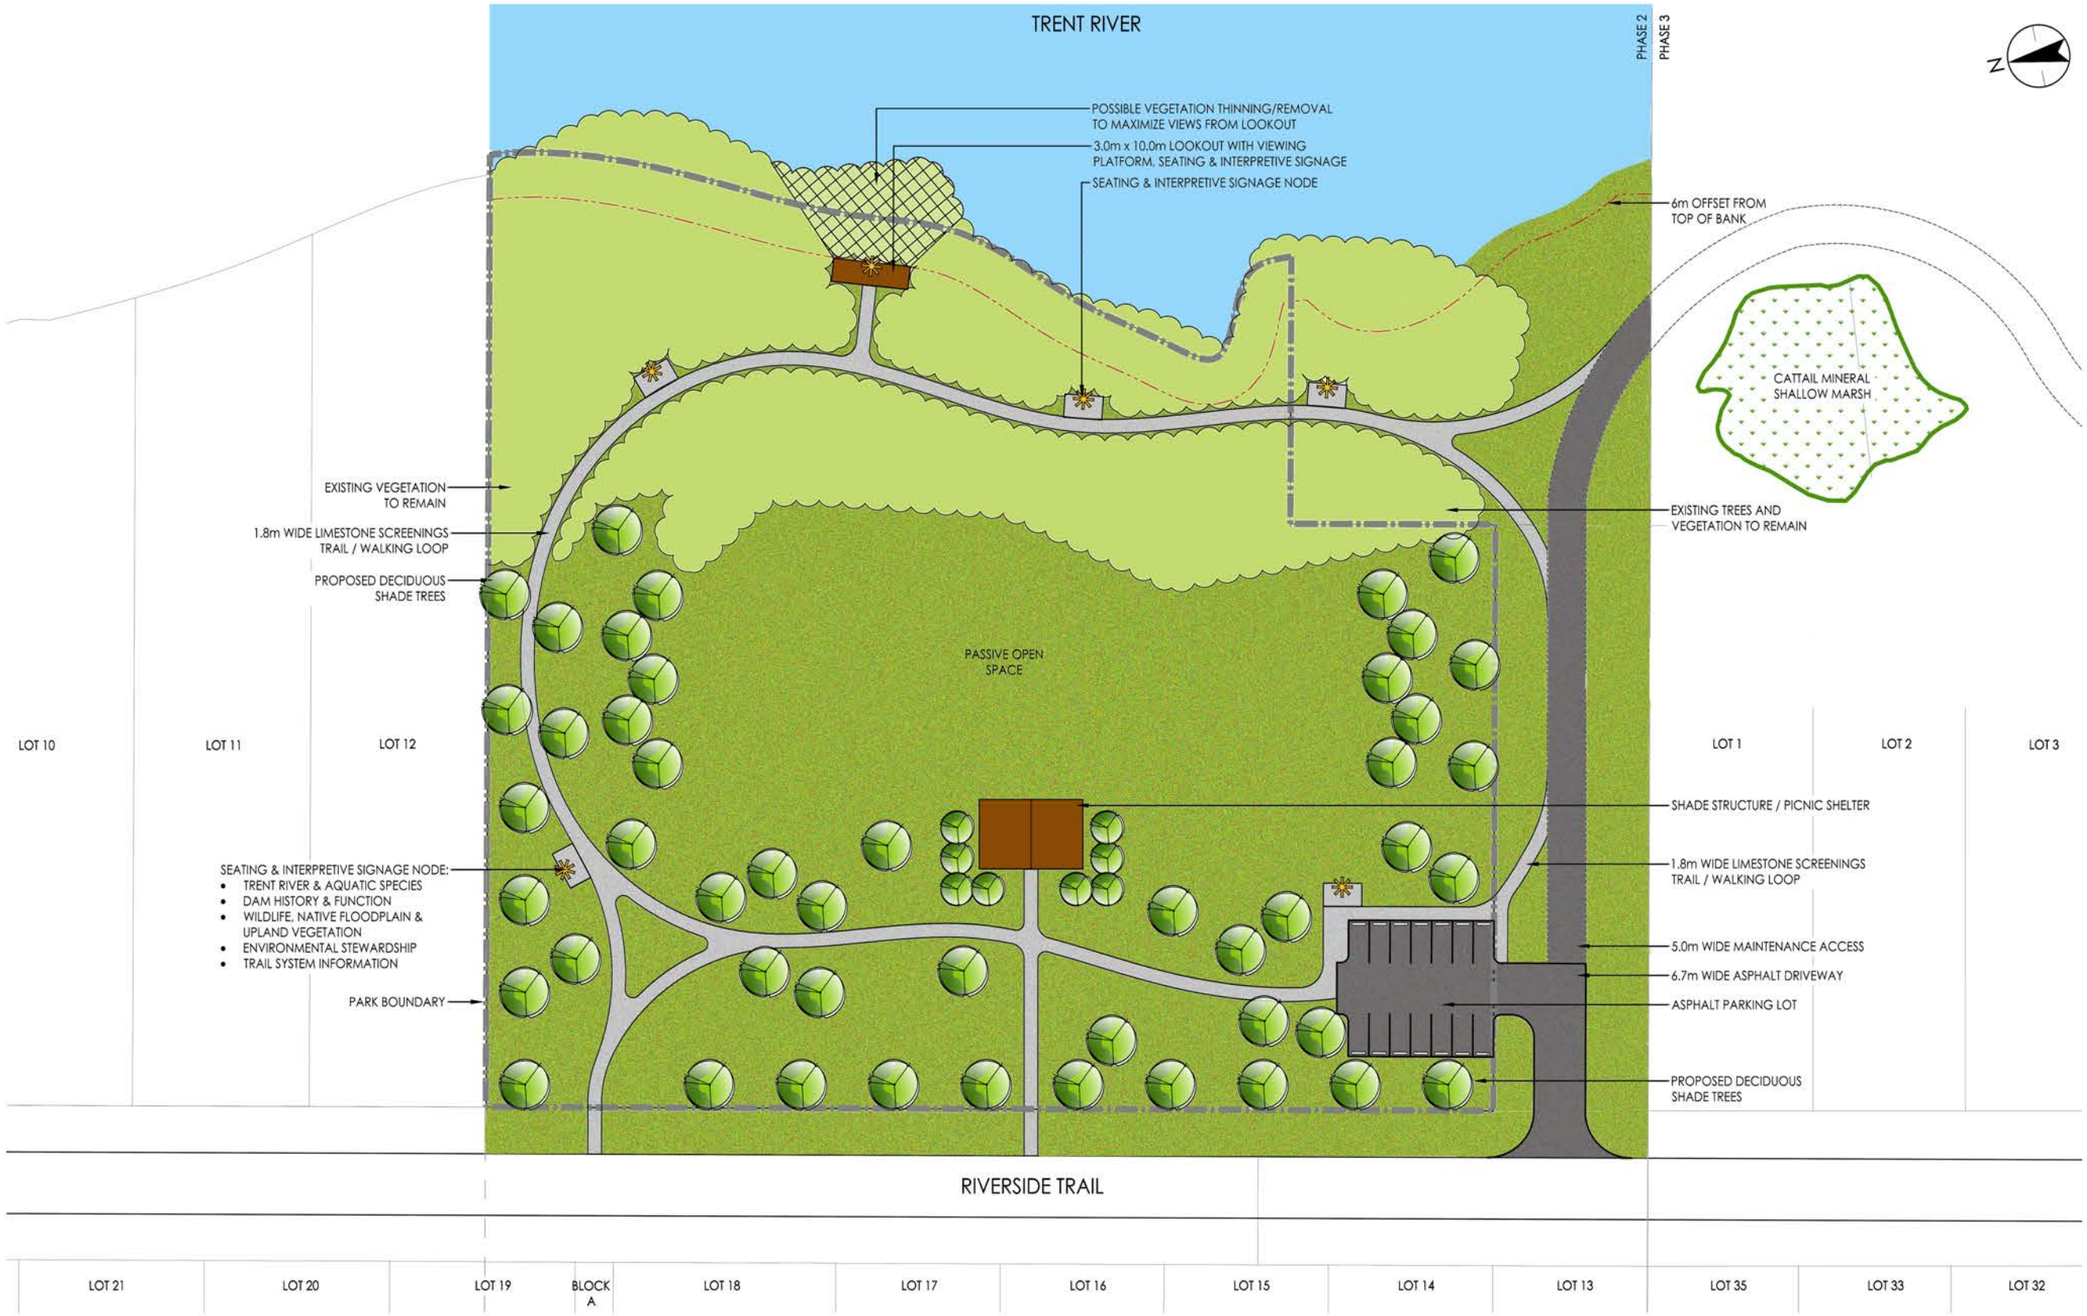

ENTRANCE FEATURE CONCEPTUAL LAYOUT PLAN

ENTRANCE FEATURE CONCEPTUAL IMAGES

LOOKOUT WITH VIEWING PLATFORM, SEATING & INTERPRETIVE SIGNAGE

INTERPRETIVE SIGNAGE (TO MATCH RUSTIC / NATURAL THEME OF ENTRANCE FEATURES)

TRAIL ACTIVITIES

SHADE STRUCTURE / PICNIC SHELTER

Stantec

Stantec
600-171 Queens Avenue
London ON N6A 5J7
Tel. 519-645-2007

Copyright Reserved
The Contractor shall verify and be responsible for all dimensions. DO NOT scale the drawing - any errors or omissions shall be reported to Stantec without delay.
The Copyrights to all designs and drawings are the property of Stantec. Reproduction or use for any purpose other than that authorized by Stantec is forbidden.

Consultants

Legend

- TRENT RIVER
- EXISTING VEGETATION
- PASSIVE OPEN SPACE
- LIMESTONE SCREENING TRAIL
- ASPHALT PARKING LOT & MAINTENANCE ACCESS DRIVEWAY

Notes

1. ALL DRAWINGS SHOULD BE REVIEWED WITH REFERENCE TO COMPLETE CONTRACT DOCUMENTS.

Revision	By	Appd.	YY.MM.DD
1. FOR CLIENT REVIEW	EB	RC	17.04.13

Issued	By	Appd.	YY.MM.DD
File Name: 161413408_Lic	EB	RC	17.01.09
	Dwn.	Chkd.	Dsgn.

Permit-Seal

Client/Project
SIFTON PROPERTIES LIMITED

HAVEN ON THE TRENT RIVER

Campbellford, ON Canada

Title
PARK BLOCK CONCEPT

Project No. 161413408

Scale 4 0 8m 1 : 400

Drawing No. 1

Sheet 1 of 1

Revision 0

ORIGINAL SHEET - ANSI D